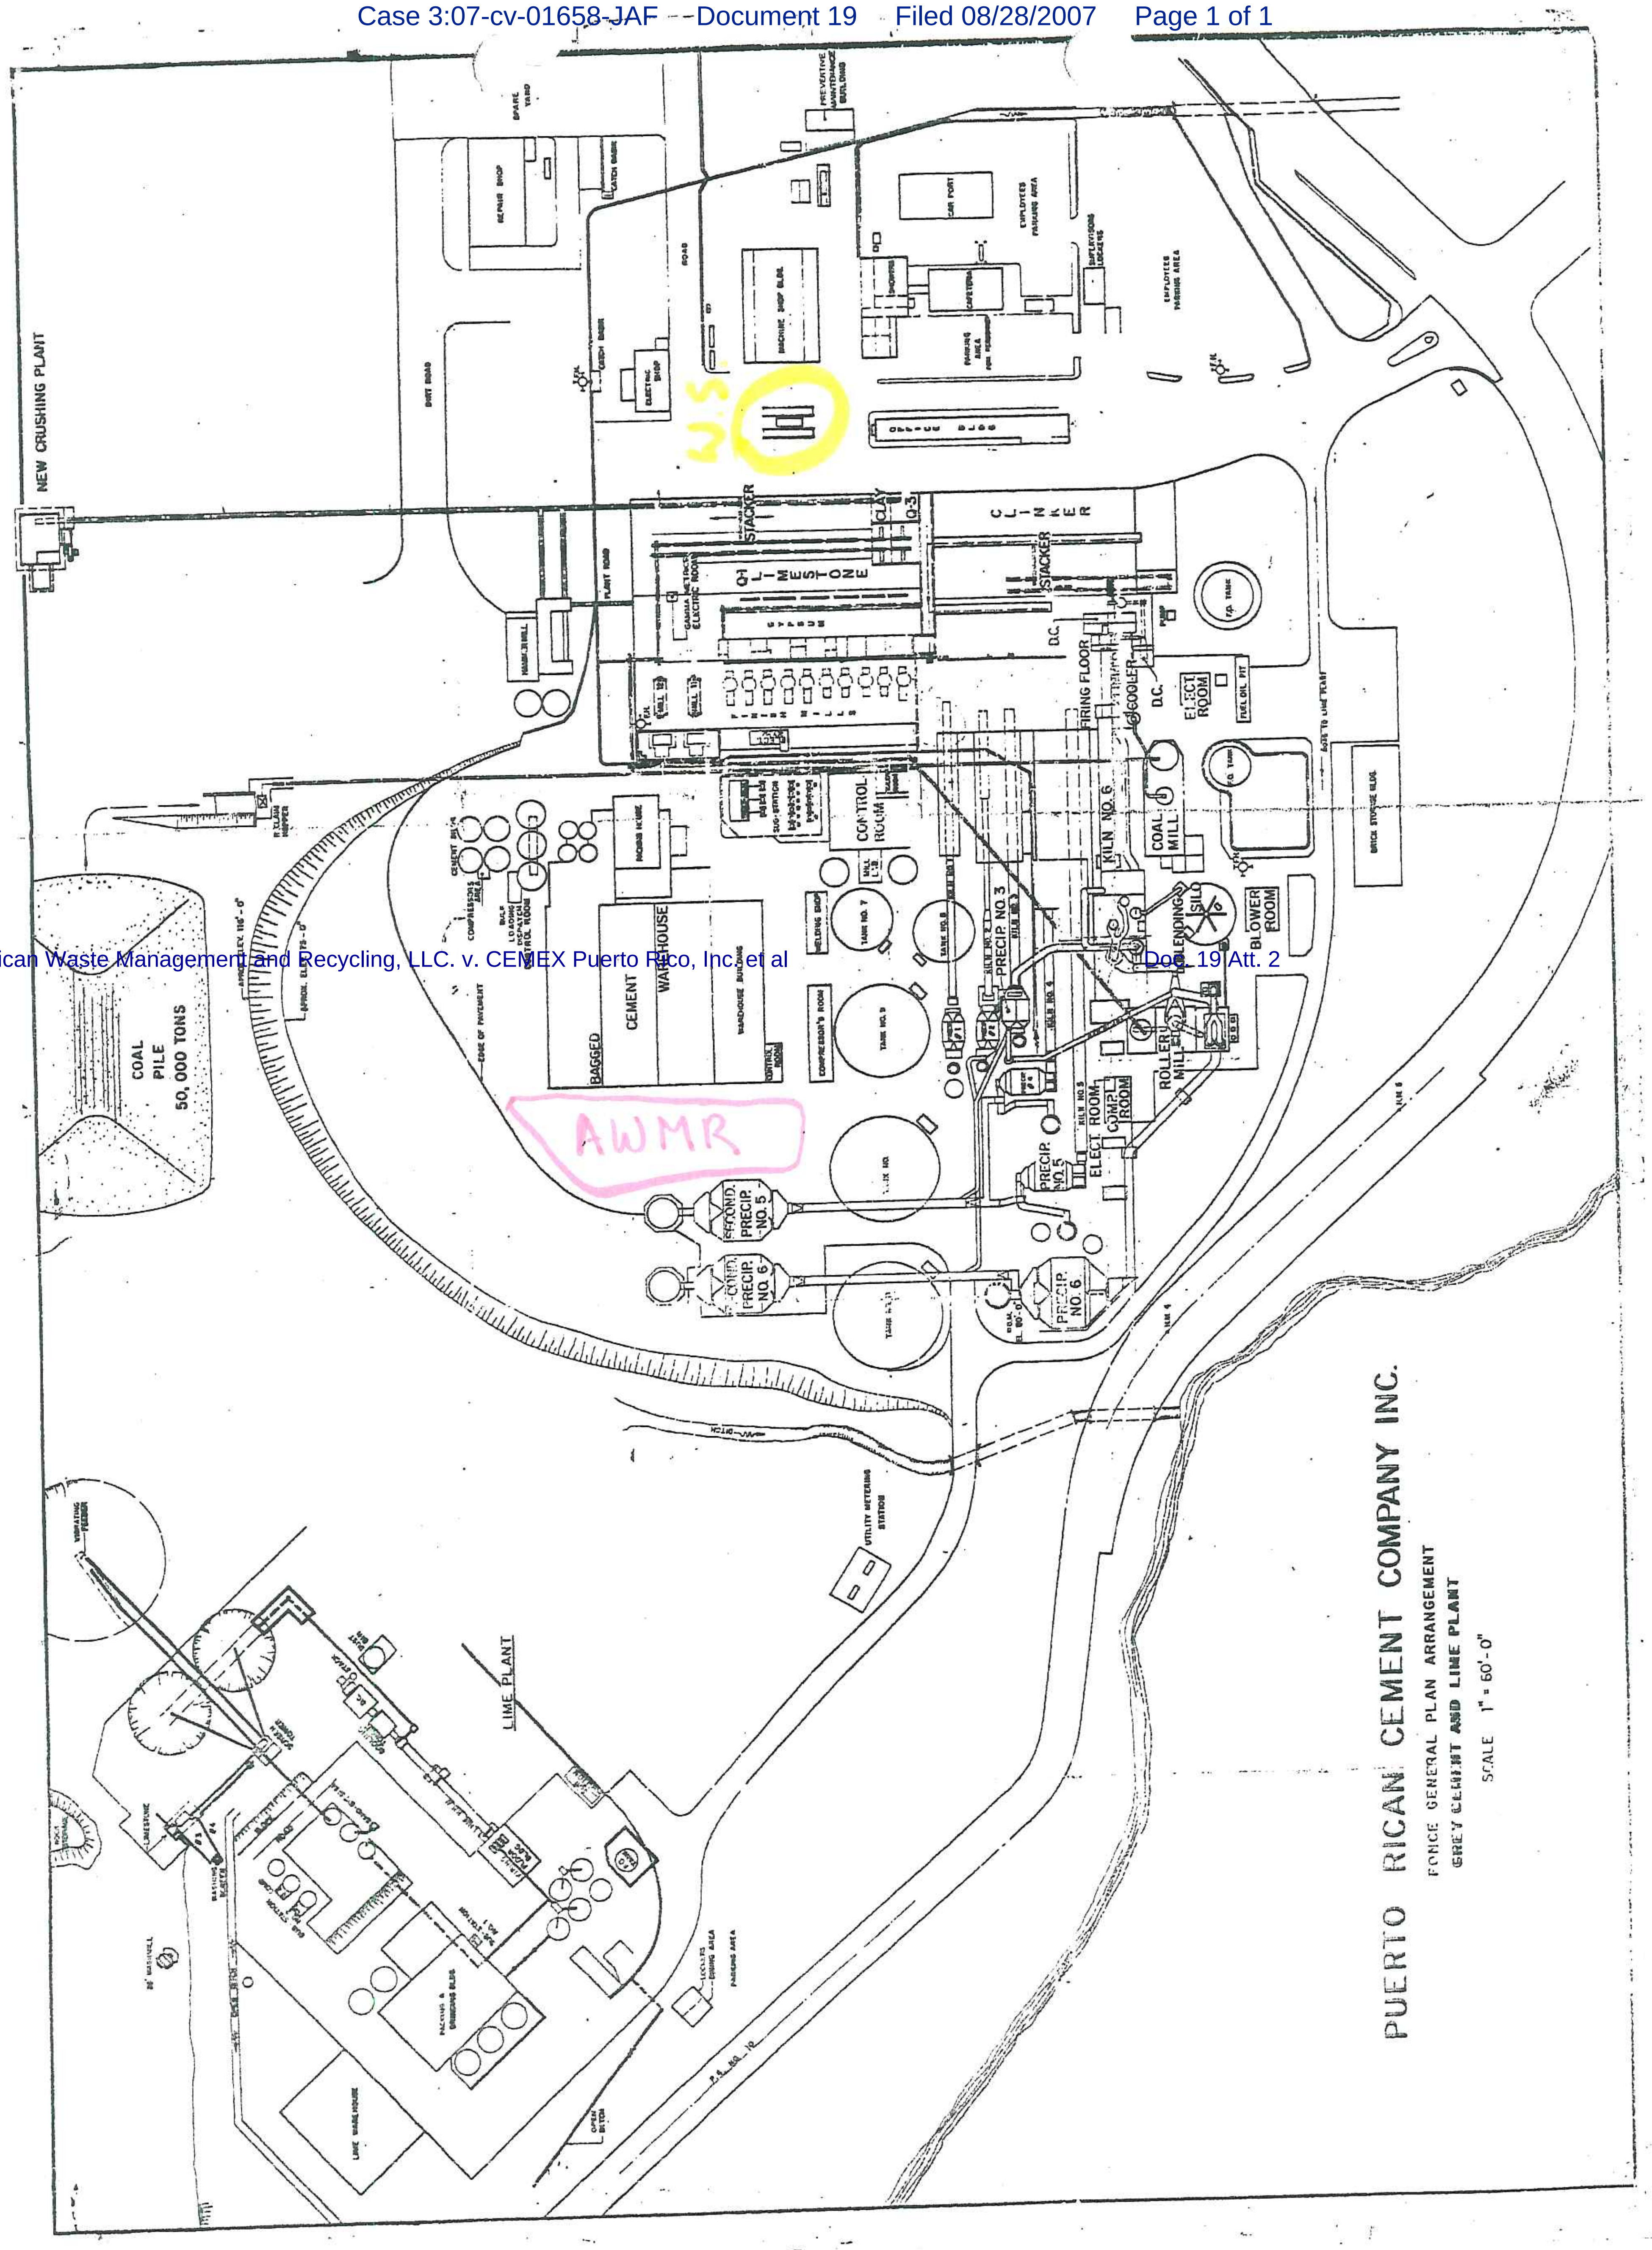
PUERTO RICAN CEMENT COMPANY INC.
PONCE GENERAL PLAN ARRANGEMENT
GREY CEMENT AND LIME PLANT
SCALE 1" = 60'-0"
NEW CRUSHING PLANT
COAL PILE 50, 000 TONS
LIME PLANT
W.S.
AWMR
BAGGED CEMENT WAREHOUSE
CONTROL ROOM
STACKER
CLAY
LIMESTONE
CLINKER
FIRING FLOOR
COOLER
ELECT ROOM
KILN NO. 6
COAL MILL
BLENDING SILO
BLOWER ROOM
ROLLER MILL
PRECIP. NO. 3
PRECIP. NO. 5
PRECIP. NO. 6
SECOND PRECIP. NO. 5
COND PRECIP. NO. 6
ELECT ROOM COMPL ROOM
D.C.

Dockets.Justia.com